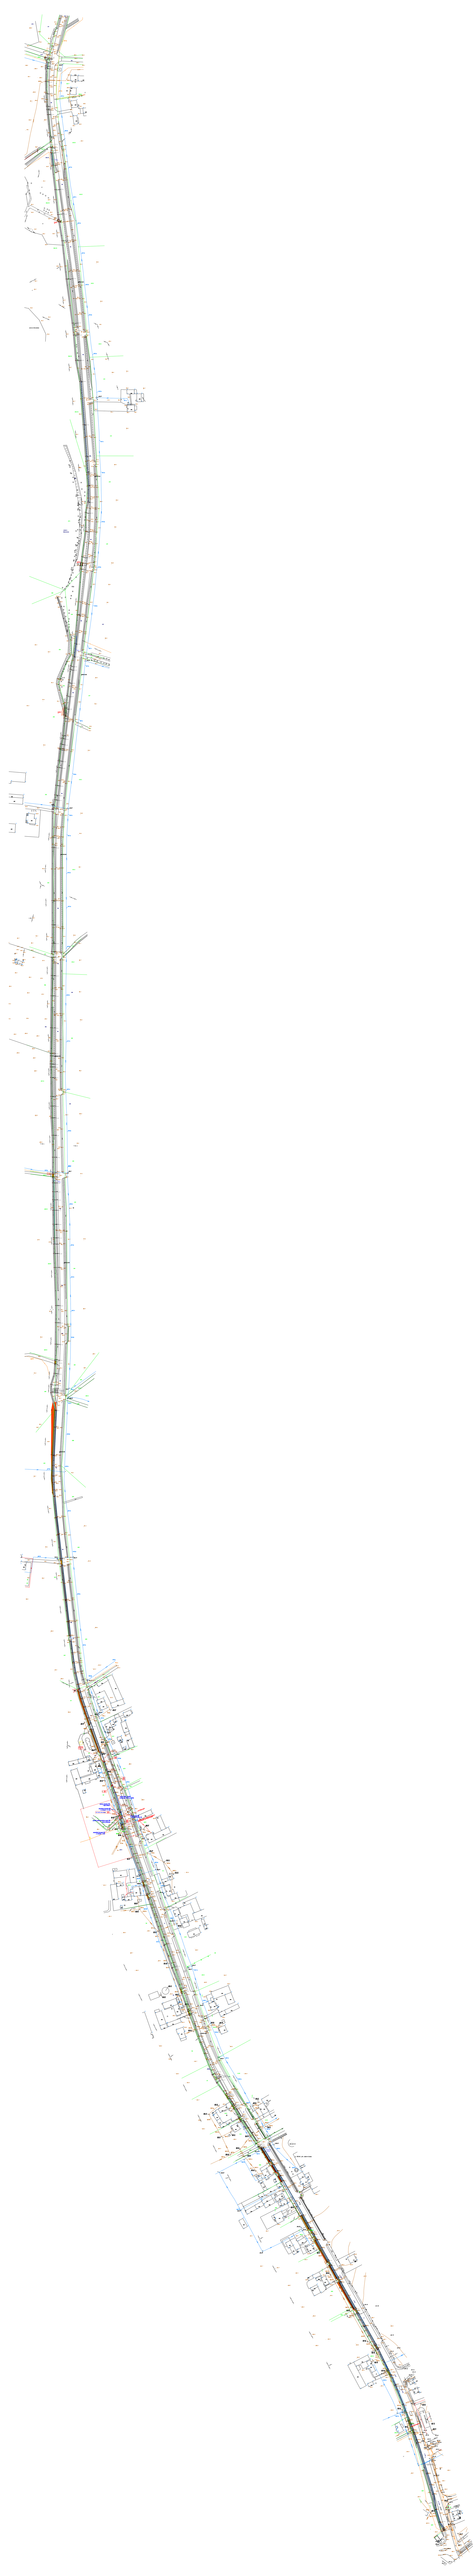
EXISTING TRACKS
EXISTING TRACKS REMOVED
EXISTING TRACKS REMOVED
NEW TRACKS
NEW TRACKS
NEW TRACKS REMOVED
NEW TRACKS REMOVED
Rev.
Description
Date
Drawn
Checked
Scale
Drawing No.
Sheet
Date
Project
Contract No.
Contract Name
Project Name
Drawing Title
Sheet Size
Drawing Number
Revision
Date
Scale
Drawn
Checked
Approved